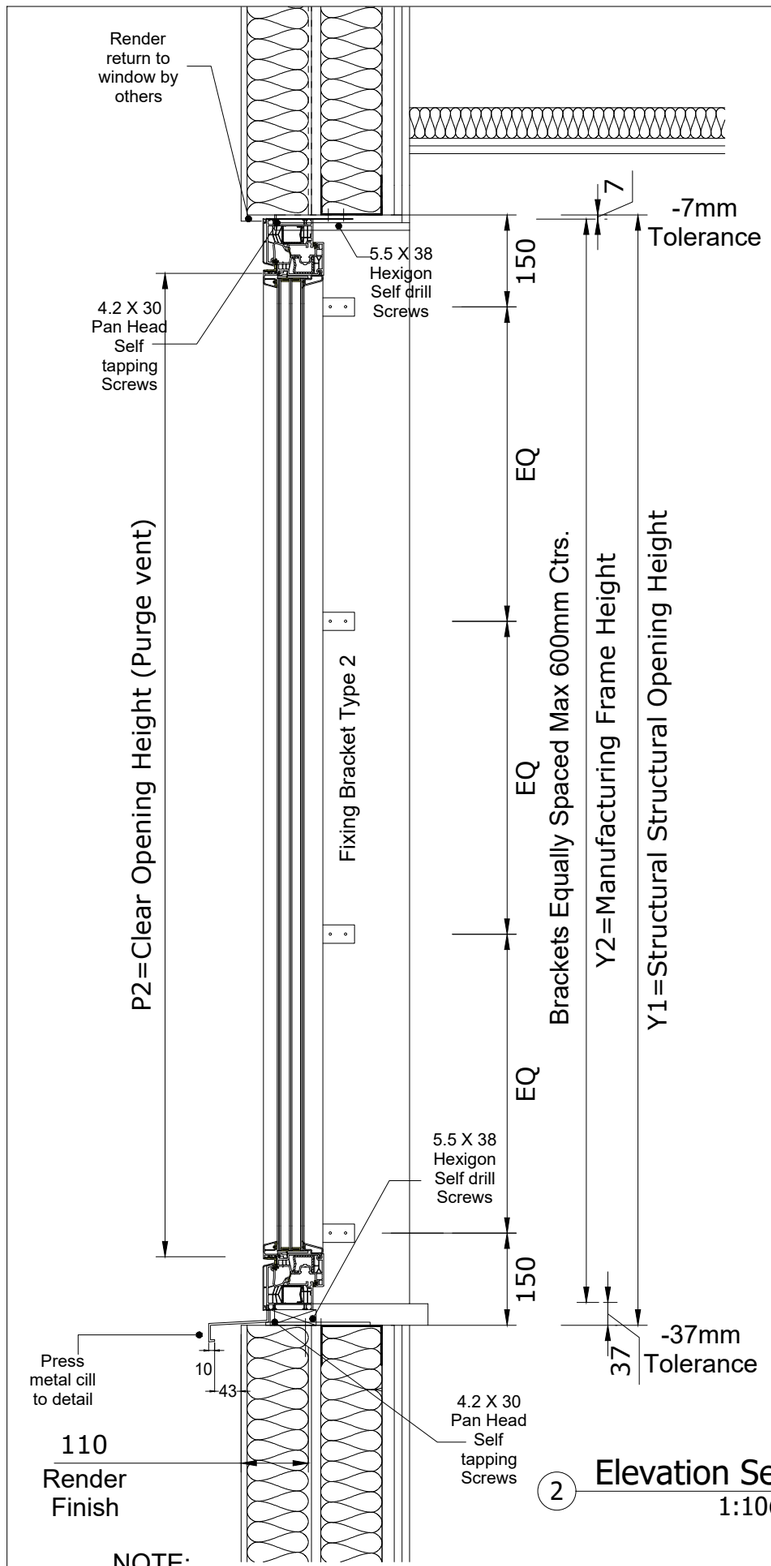

NOTE:
FRAME TO BE SET 35mm FROM
EXTERNAL FRONT EDGE

2 Elevation Section
1:10@A3

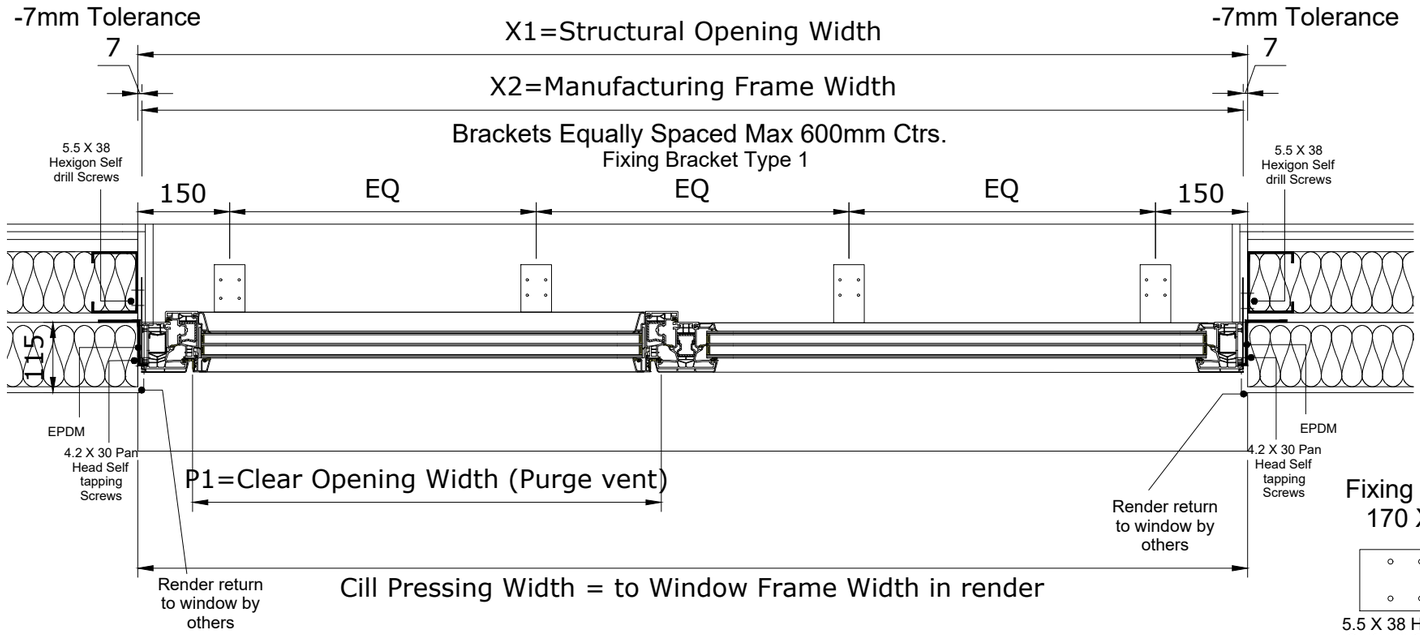

1 Plan Section
1:10@A3

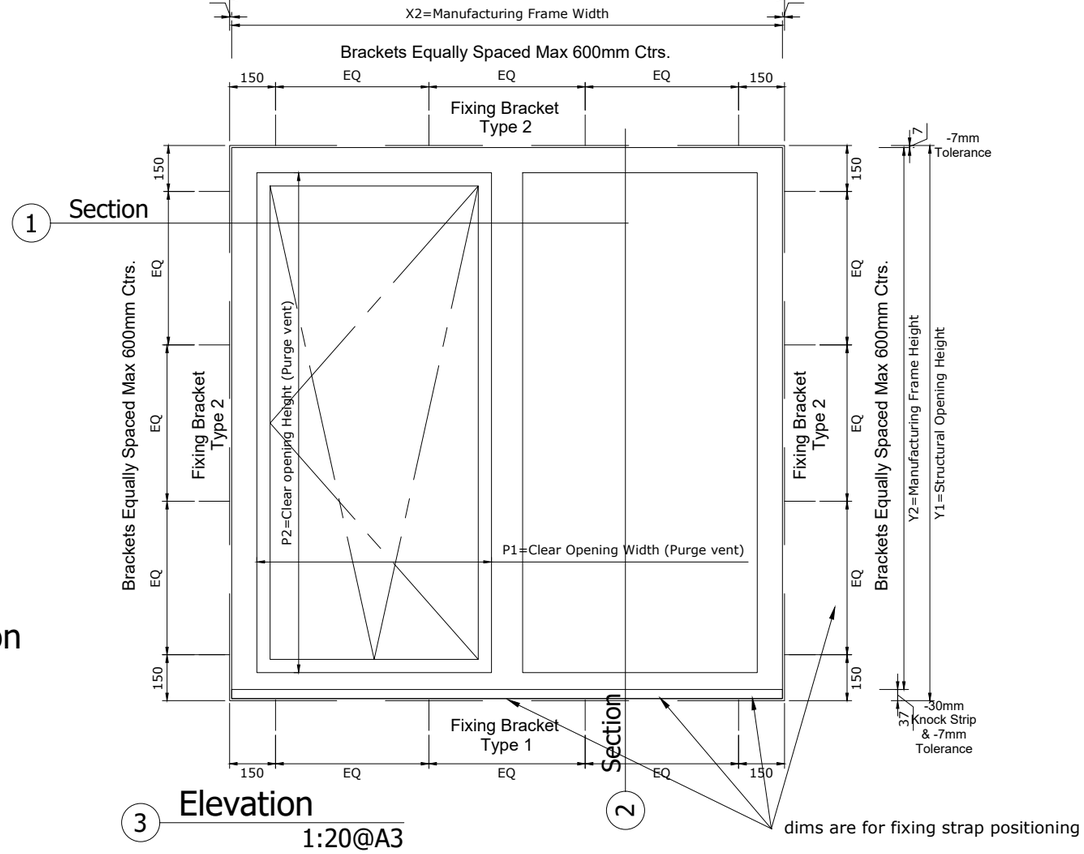

1 Section

3 Elevation
1:20@A3

2 Section

Fixing Bracket Type 1
170 X 50 X 6 THK.

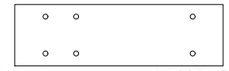

5.5 X 38 Hexigon Self drill Screws
4.2 X 30 Pan Head Self tapping Screws

Fixing Bracket Type 2
140 X 30 X 2 THK.

5.5 X 38 Hexigon Self drill Screws
4.2 X 30 Pan Head Self tapping Screws

NOTE: FIXING PLATES
TO BE AT MAX 600CTRS.

4 Fixing plate Details
1:5@A3

CAMPBELL-MASON Ltd.
Unit 19 Top Barn Business Centre
Holt Heath
Worcester Road
Worcester
WR6 6NH

STATUS:
FOR INFORMATION

PROJECT TITLE:
KOMMERLING 76 PROFILE
ALUCLIP ZERO ELEGANCE

DRAWING TITLE:
TYPICAL FIXING DETAIL
RENDER FRAME CONSTRUCTION

DRAWING NUMBER:
17081-001

SCALE: 1:20,1:10,1:5 @ A3

REVISION:
-

DRAWN BY: RTFS

DATE: Aug 2017